


NORTHWEST ELEVATION

24"x36" SCALE: 1/8" = 1'-0" 8' 0' 4' 2' 0' 8'

2

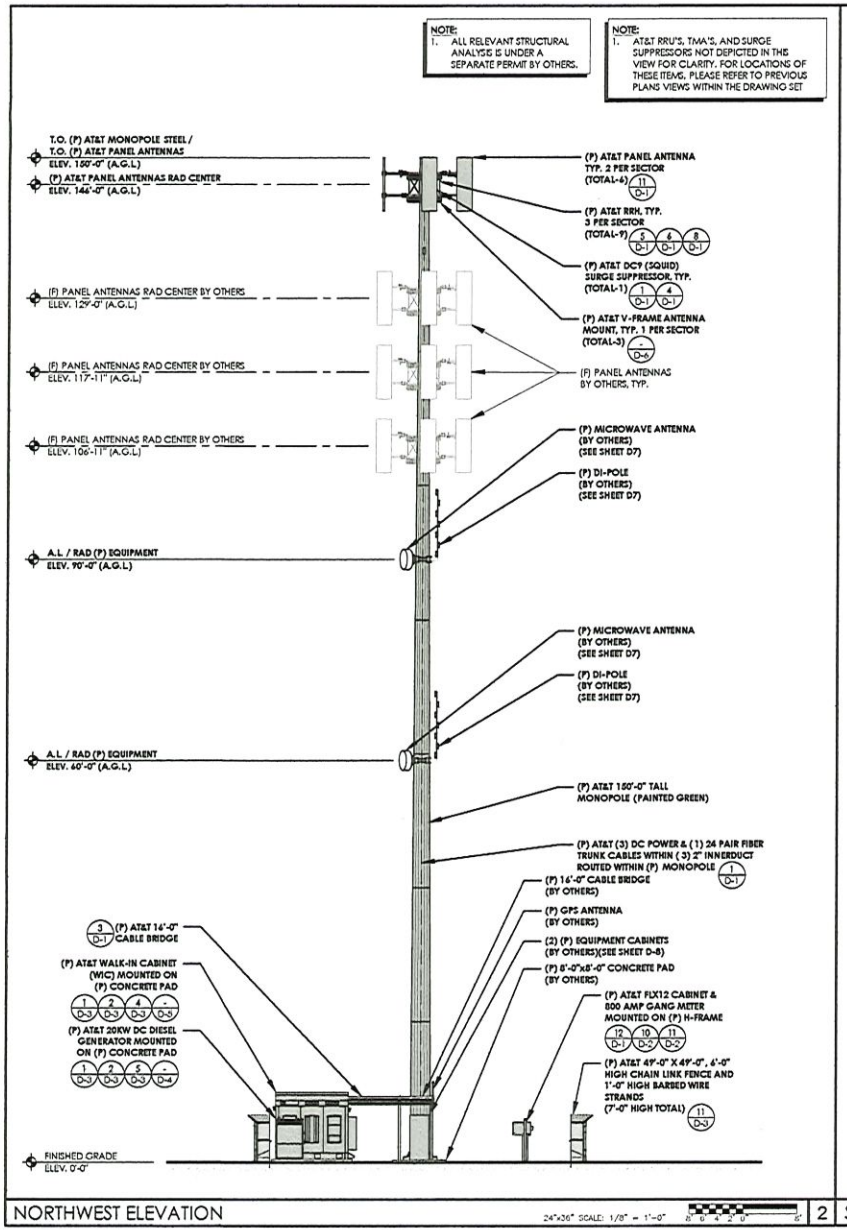


SOUTHWEST ELEVATION

24"x36" SCALE: 1/8" = 1'-0" 8' 0' 4' 2' 0' 8'

1

PREPARED FOR

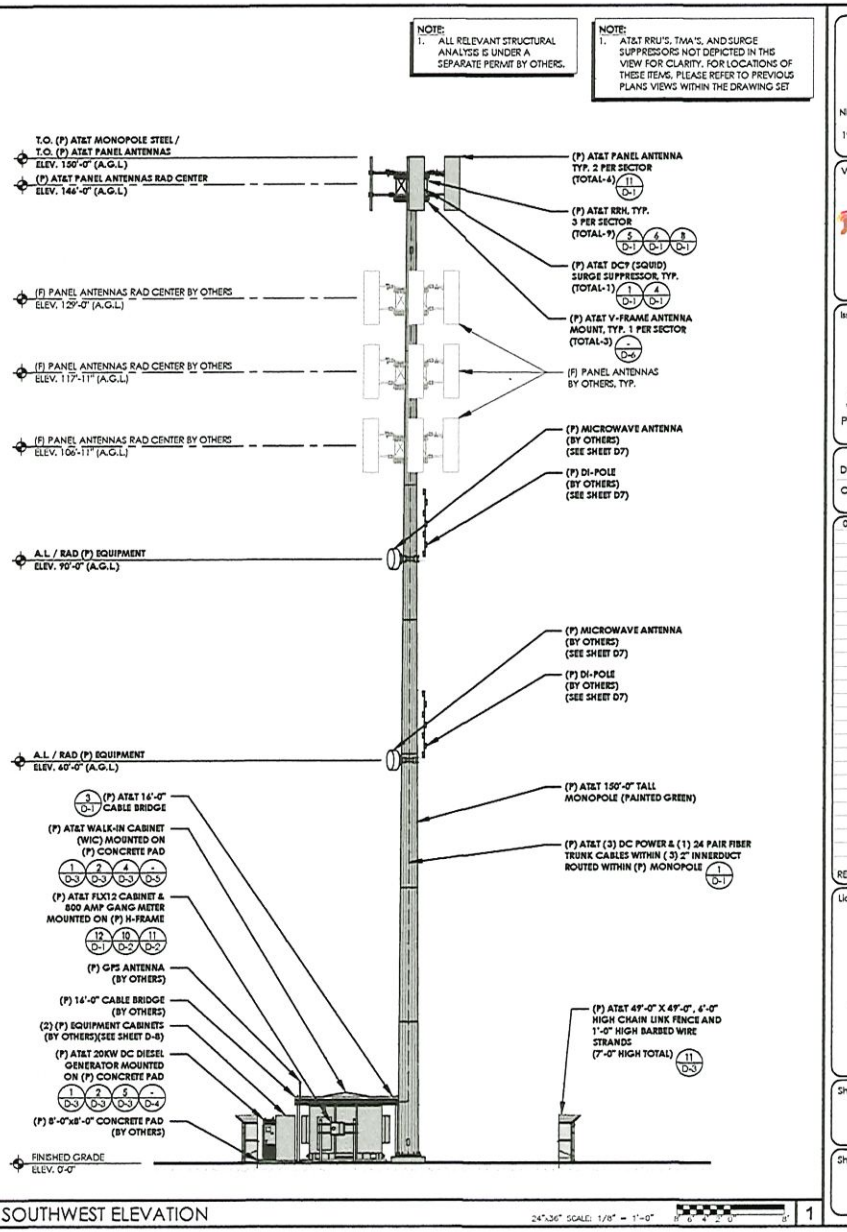AT&T

NEW CINGULAR WIRELESS PCS, LLC (AT&T)
19801 SW 72ND AVE., STE. 200
TUALATIN, OR 97062

Vendor:

INFRASTRUCTURE

23 MAUCHLY #110
IRVINE, CA 92618

JS PROJECT ID: R04416

Issued For:

**CT69**

**FORT STEVENS**

1675 PETER IREDALE RD
WARRENTON, OR 97121
PARCEL ID: 810170003901

DRAWN BY: JBE

CHECKED BY: EVR

| REV | DATE | DESCRIPTION |
|---|---|---|
| 0 | 03/07/23 | 100% CD |

Licensor:

REGISTERED PROFESSIONAL ENGINEER
21765PE
OREGON
JULY 19, 2016
ERIC J. LAUGHLIN
EXPIRES: 12/31/22

Sheet Title:

ELEVATIONS

Sheet Number:

**A-4**

#13